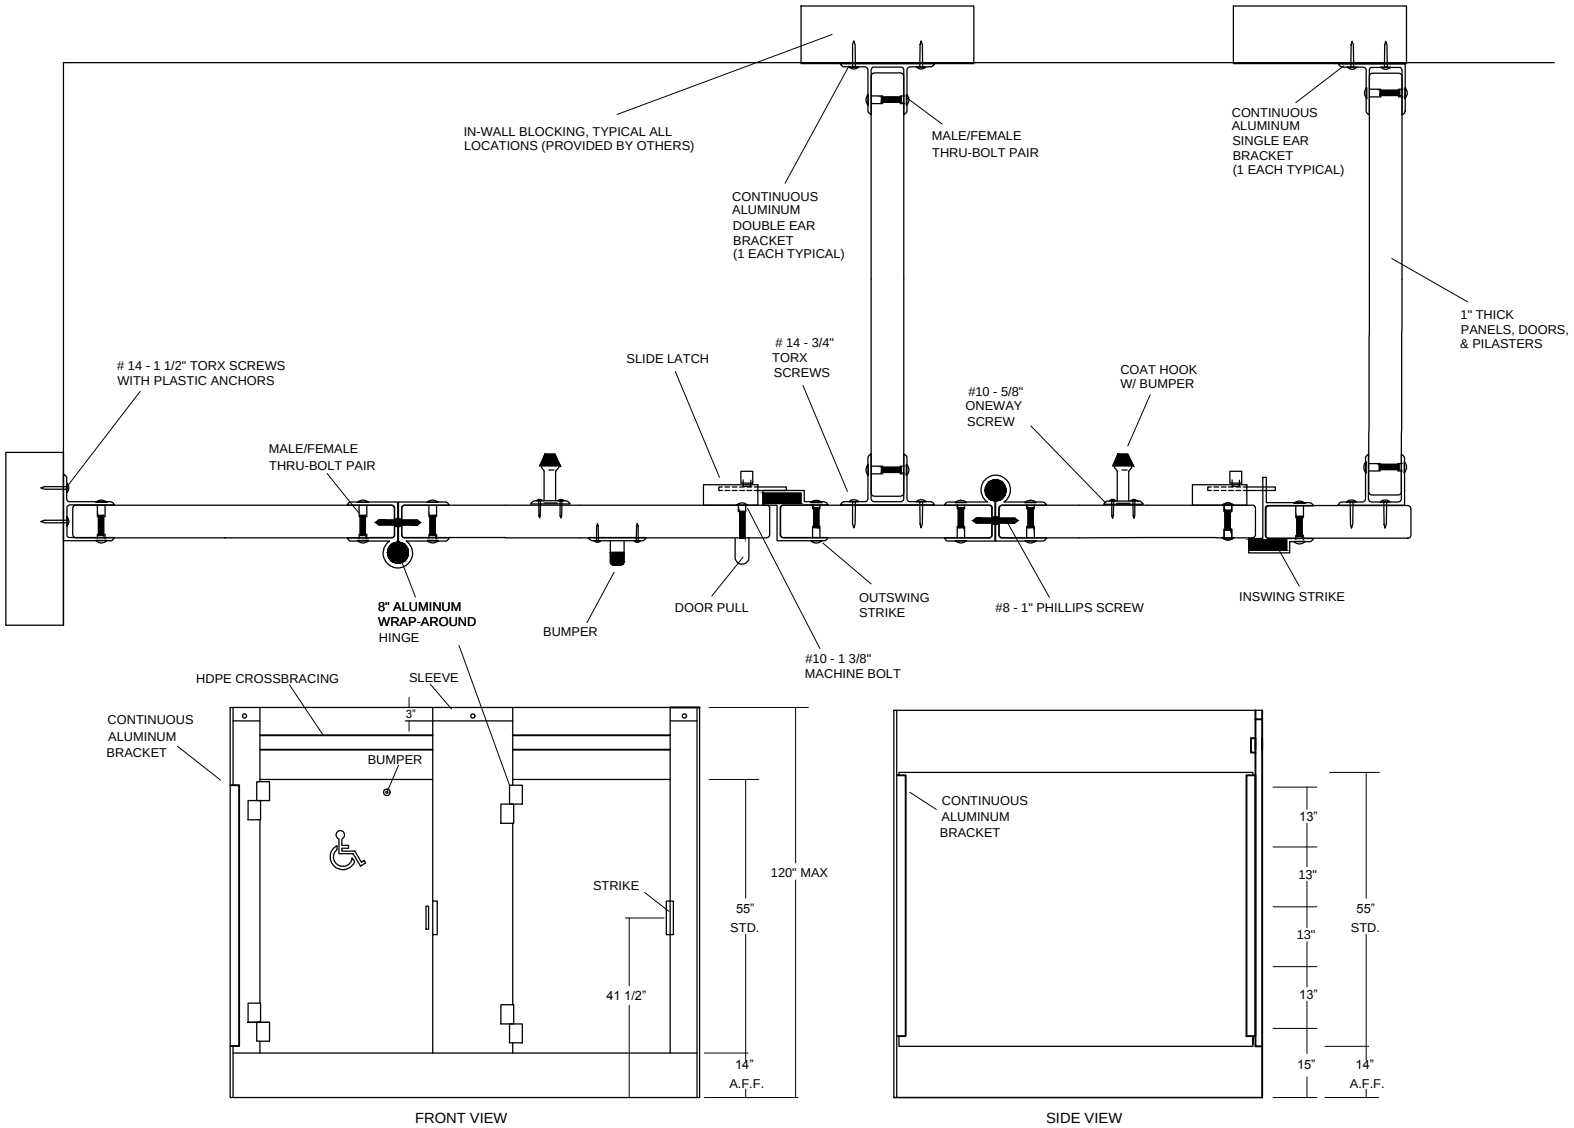

AJW Architectural Products

Standard Elevation - Plastic Partitions

8" Aluminum Wrap Around Hinge - Continuous Aluminum Bracket

Ceiling Hung