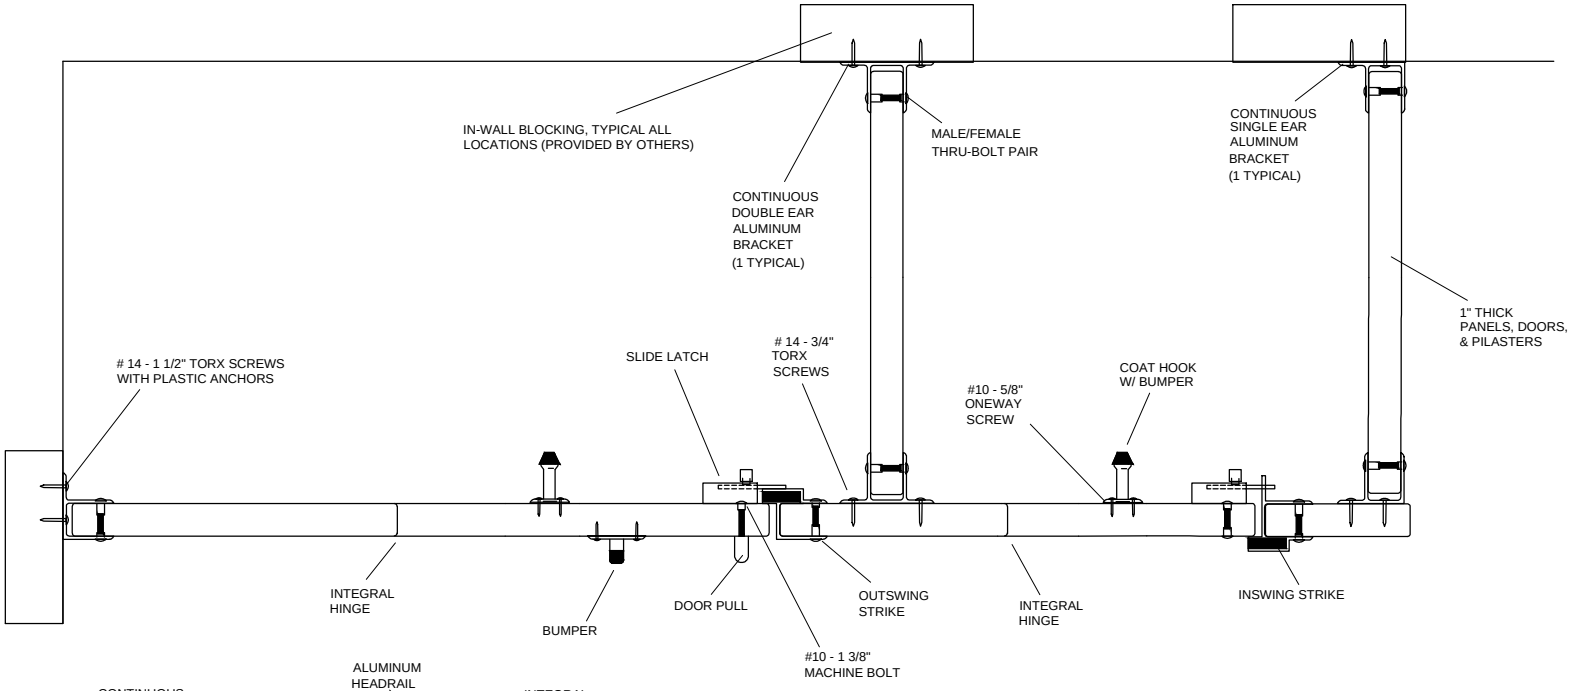

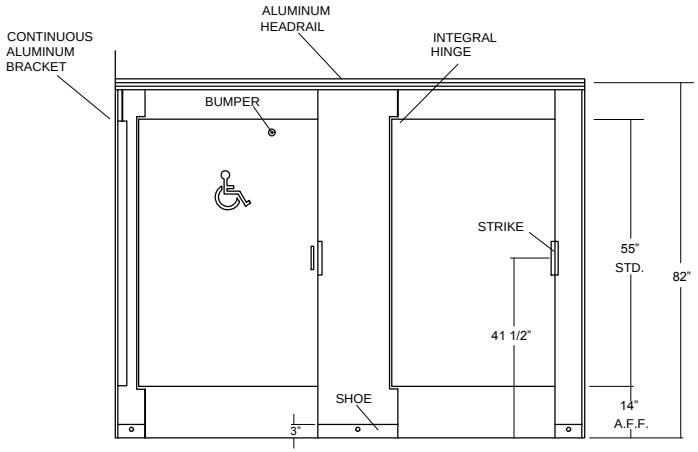

FRONT VIEW

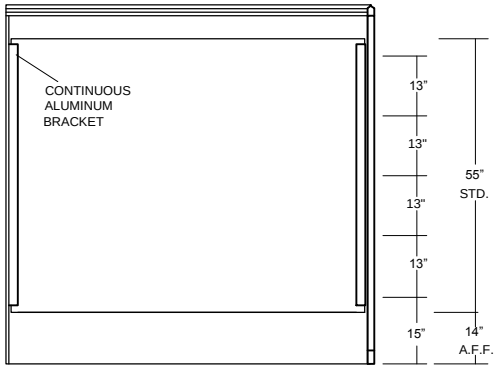

SIDE VIEW

AJW Architectural Products

Standard Elevation - Plastic Partitions

Integral Hinge - Continuous Aluminum Bracket

Floor Mounted Overhead Braced