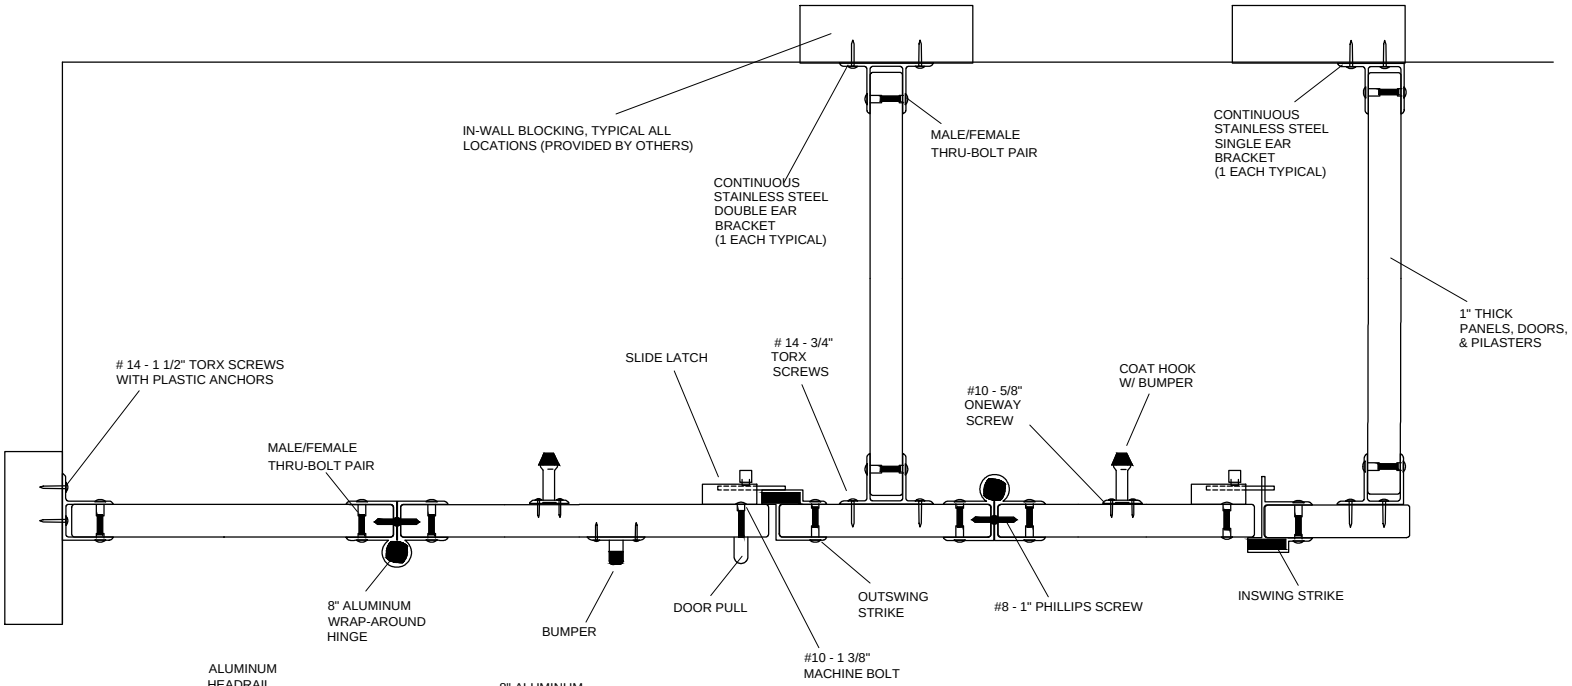

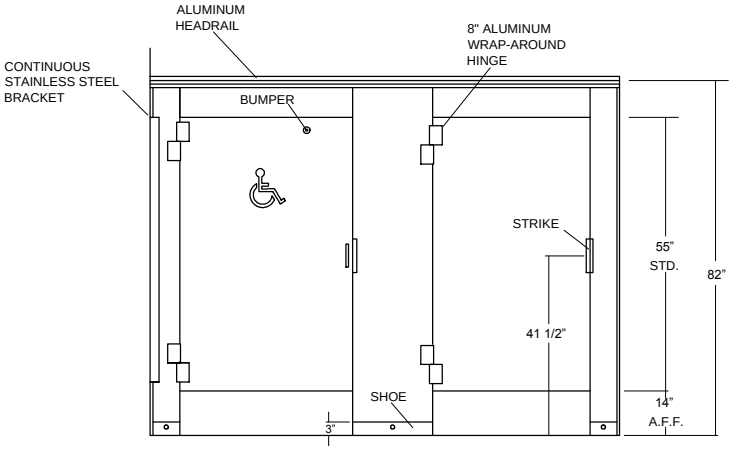

FRONT VIEW

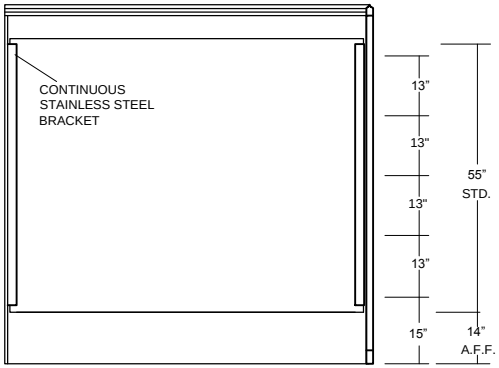

SIDE VIEW

AJW Architectural Products

Standard Elevation - Plastic Partitions

8" Aluminum Wrap Around Hinge - Continuous Stainless Steel Bracket

Floor Mounted Overhead Braced