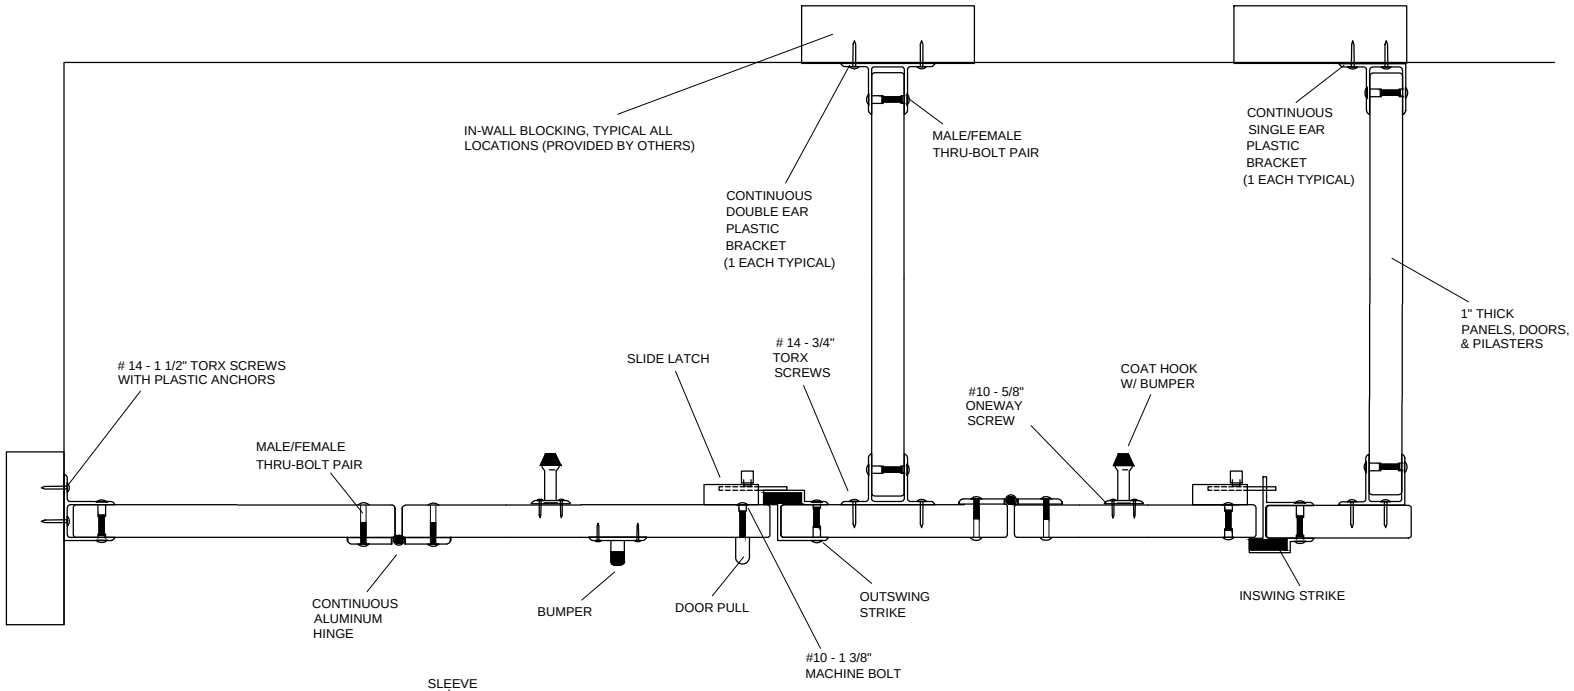


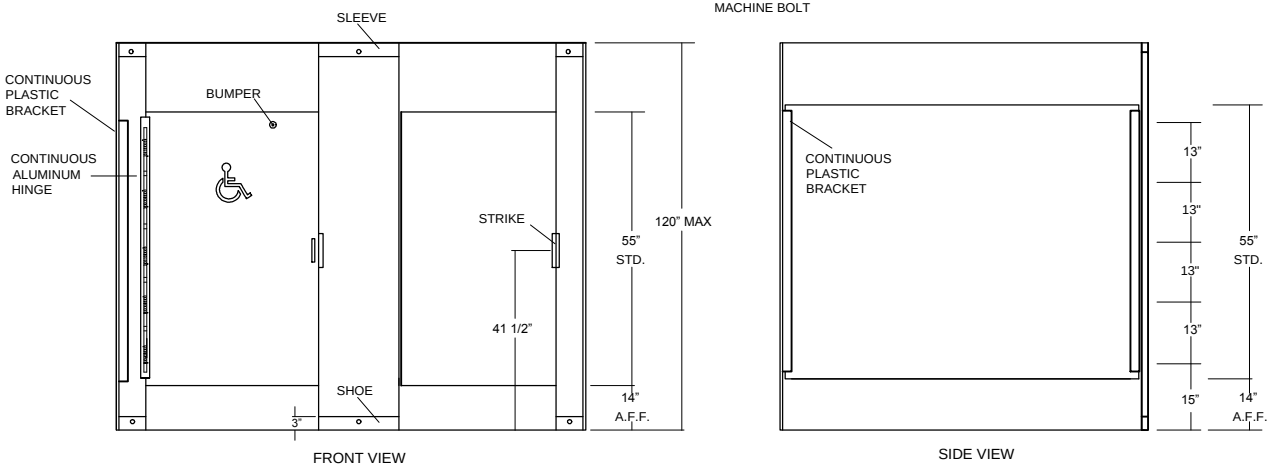


AJW Architectural Products

# Standard Elevation - Plastic Partitions

## Continuous Aluminum Hinge - Continuous Plastic Bracket

## Floor to Ceiling Mounted