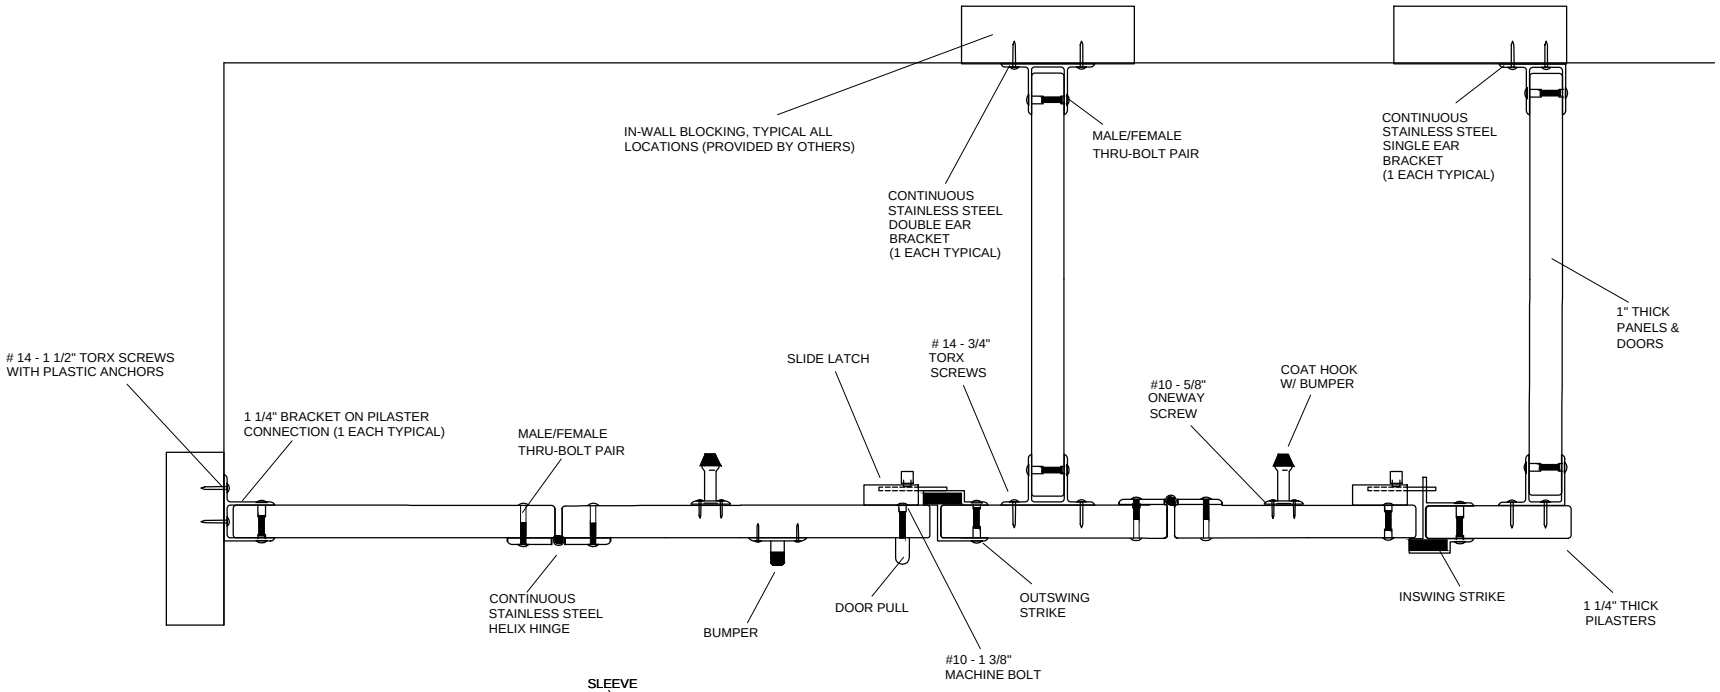

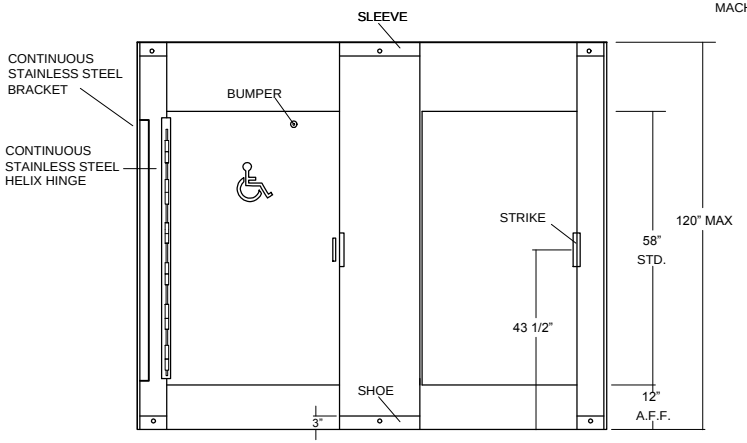

FRONT VIEW

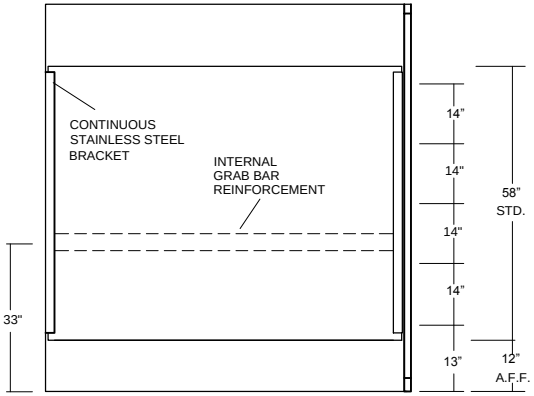

SIDE VIEW

AJW Architectural Products

Standard Elevation - Stainless Steel Partitions

Continuous Stainless Steel Helix Hinge - Continuous Stainless Steel Bracket

Floor to Ceiling Mounted